Print Date: 7/7/2022

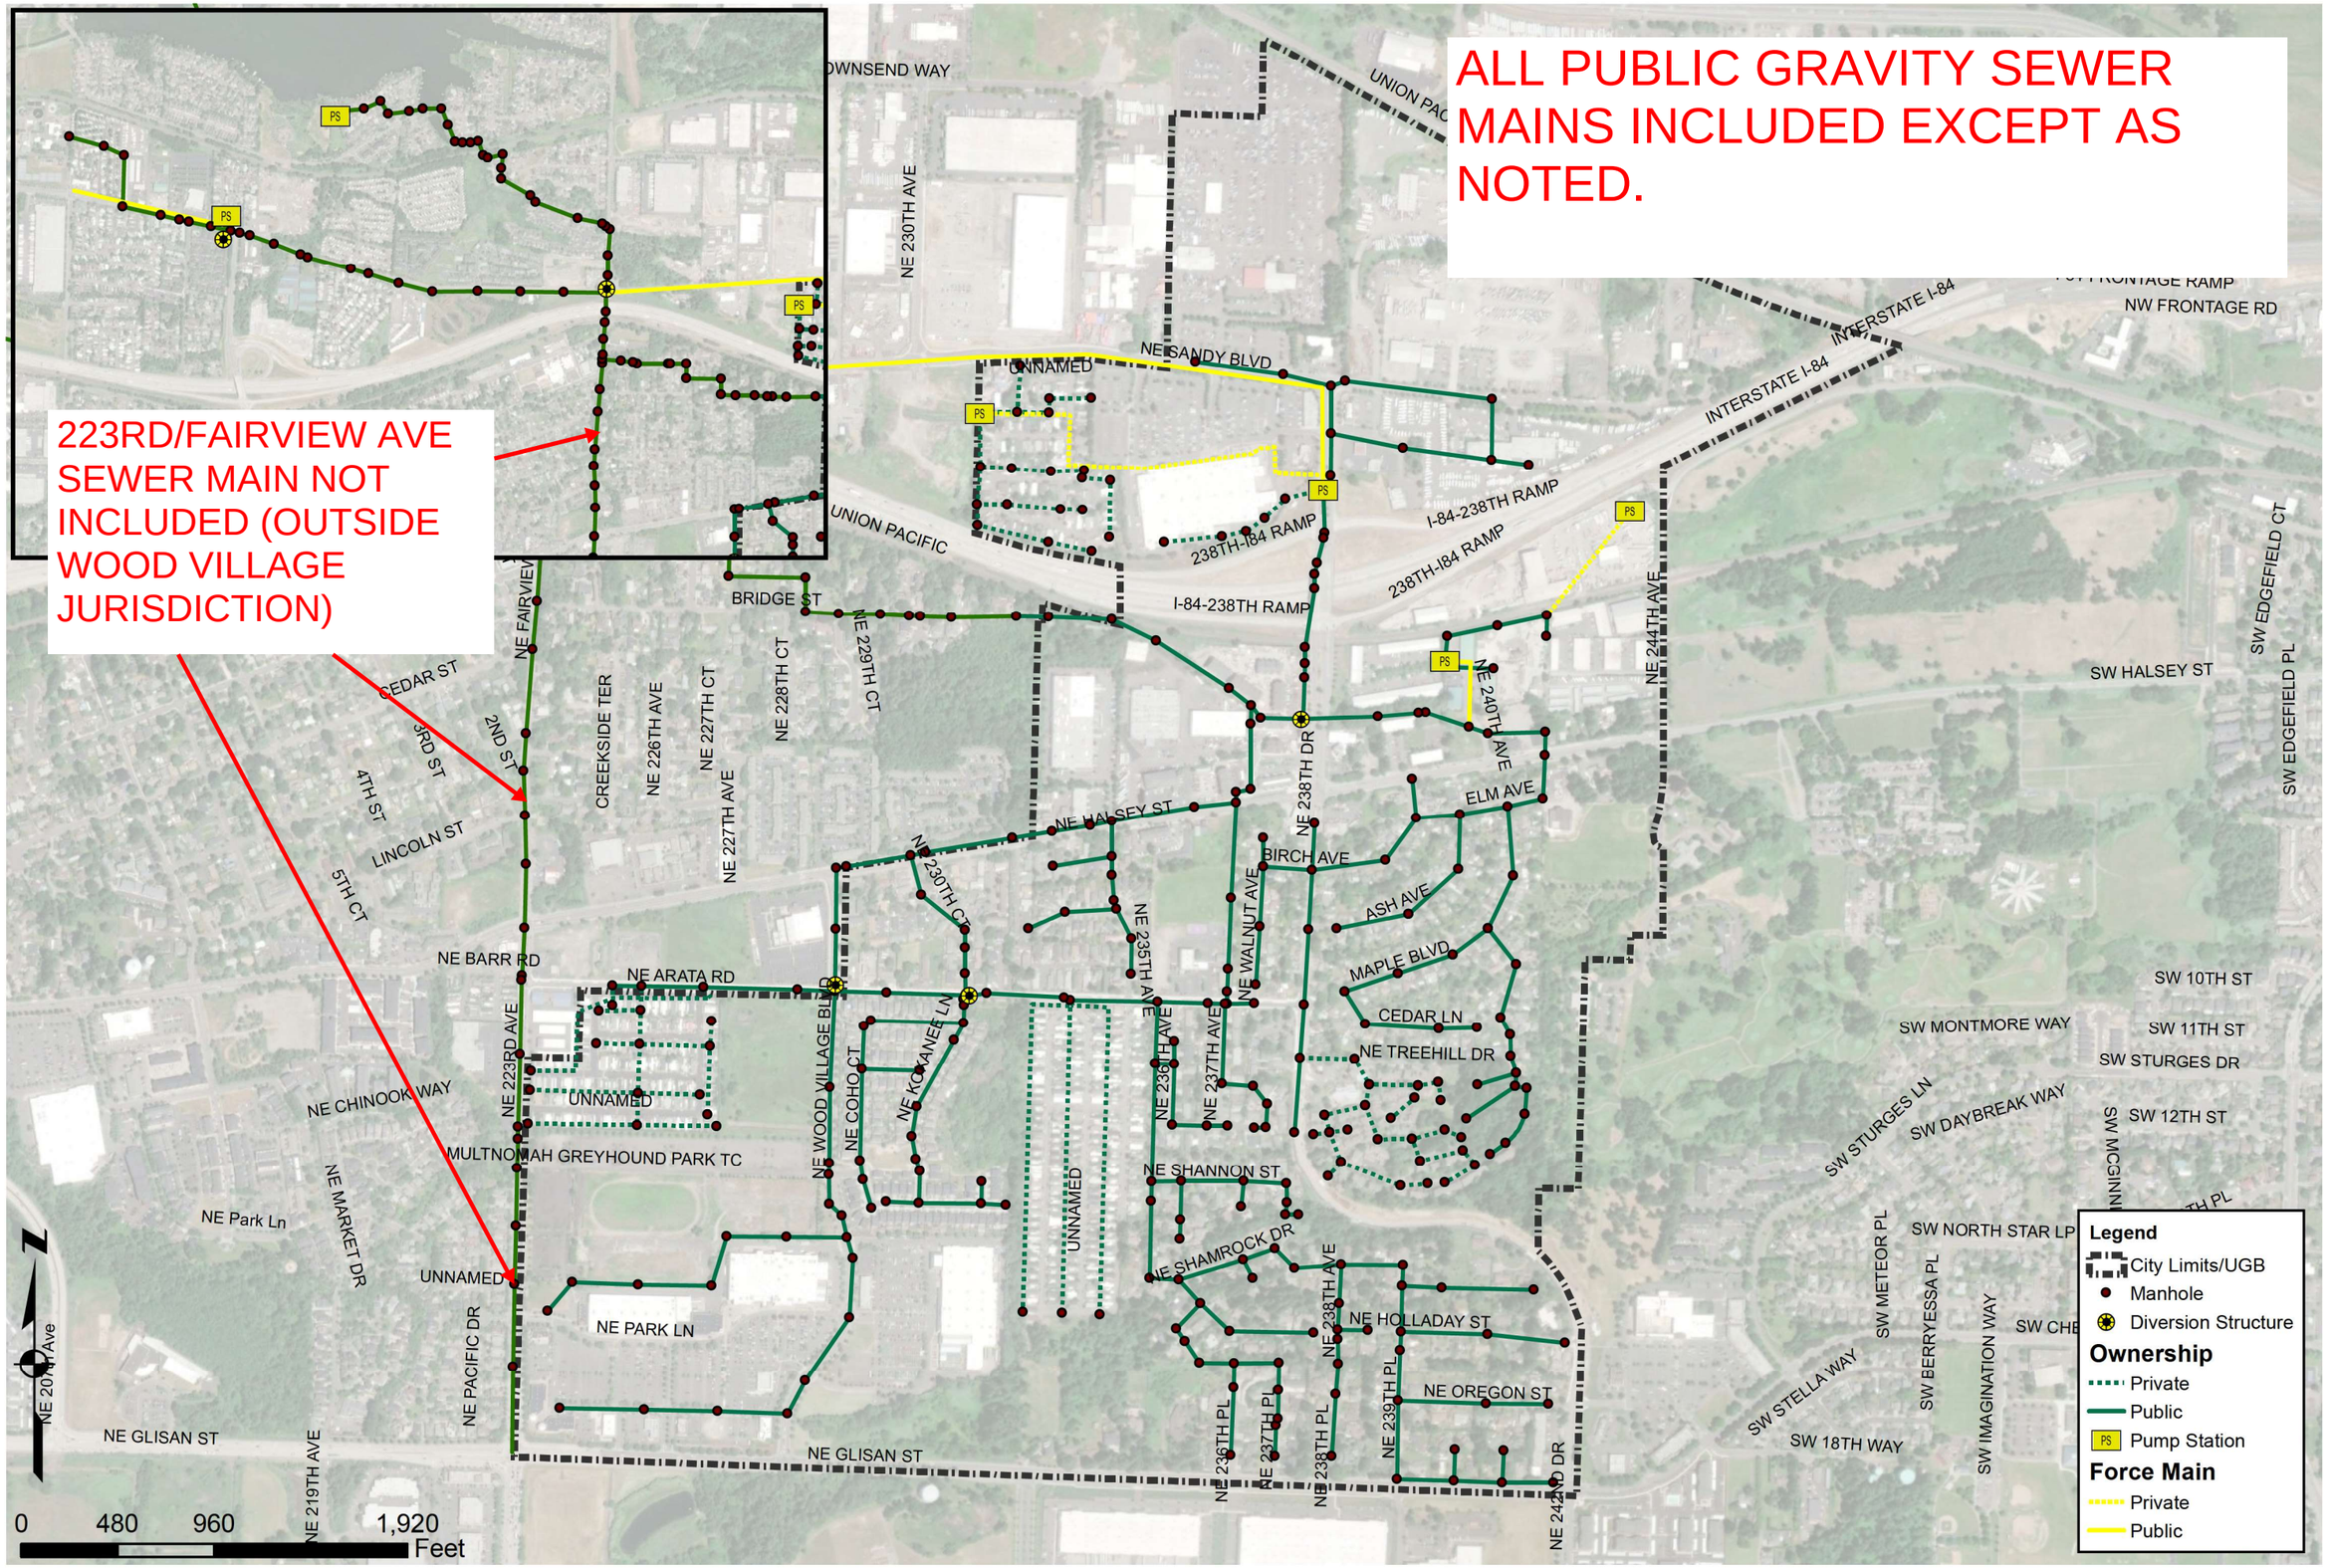

PROJECT NO.
221220

FILENAME
Figure 8 - Collection System

KELLER ASSOCIATES
245 Commercial Street SE, Suite 210
Salem, Or 97301
503.364.2002

City of Wood Village

Wood Village Collection System Master Plan

Collection System

FIGURE NO.
8

Document Path: J:\221220 Wood Village WW Collection MP\b_PLANtxGIS\b_MXDs\Figure 8 - Collection System.mxd